REVISIONS		
DATE	NAME	LIC. NO.
6/8/10	JOSEPH M. MAVURO	24GB02424600

LEGEND

KEY SHEET

25	SHEET NUMBER
49	BLOCK NUMBER
- - - - - - - -	SHEET LIMIT
————————	BLOCK LIMIT
—— - - ——	MUNICIPAL LINE

INSERT "A"

FOR DETAIL SHTS. 22, 23 & 32
SCALE: 1"=400'

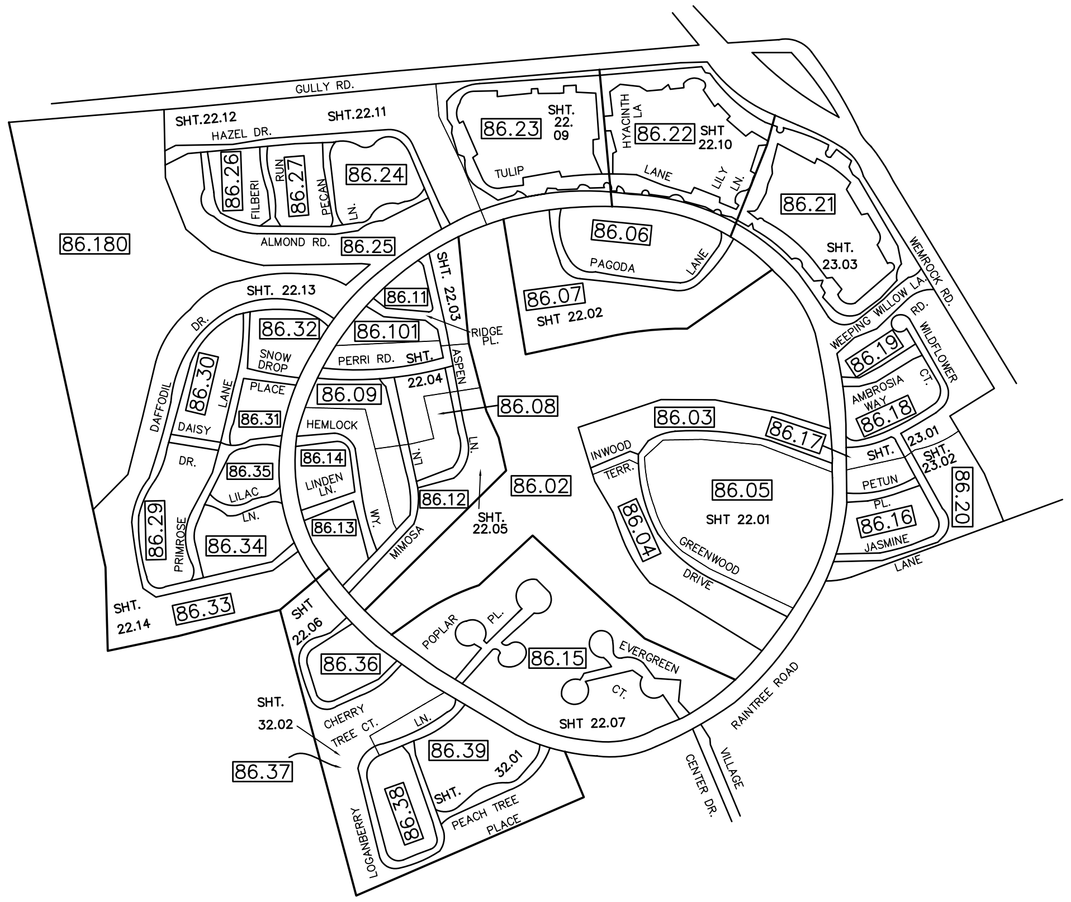

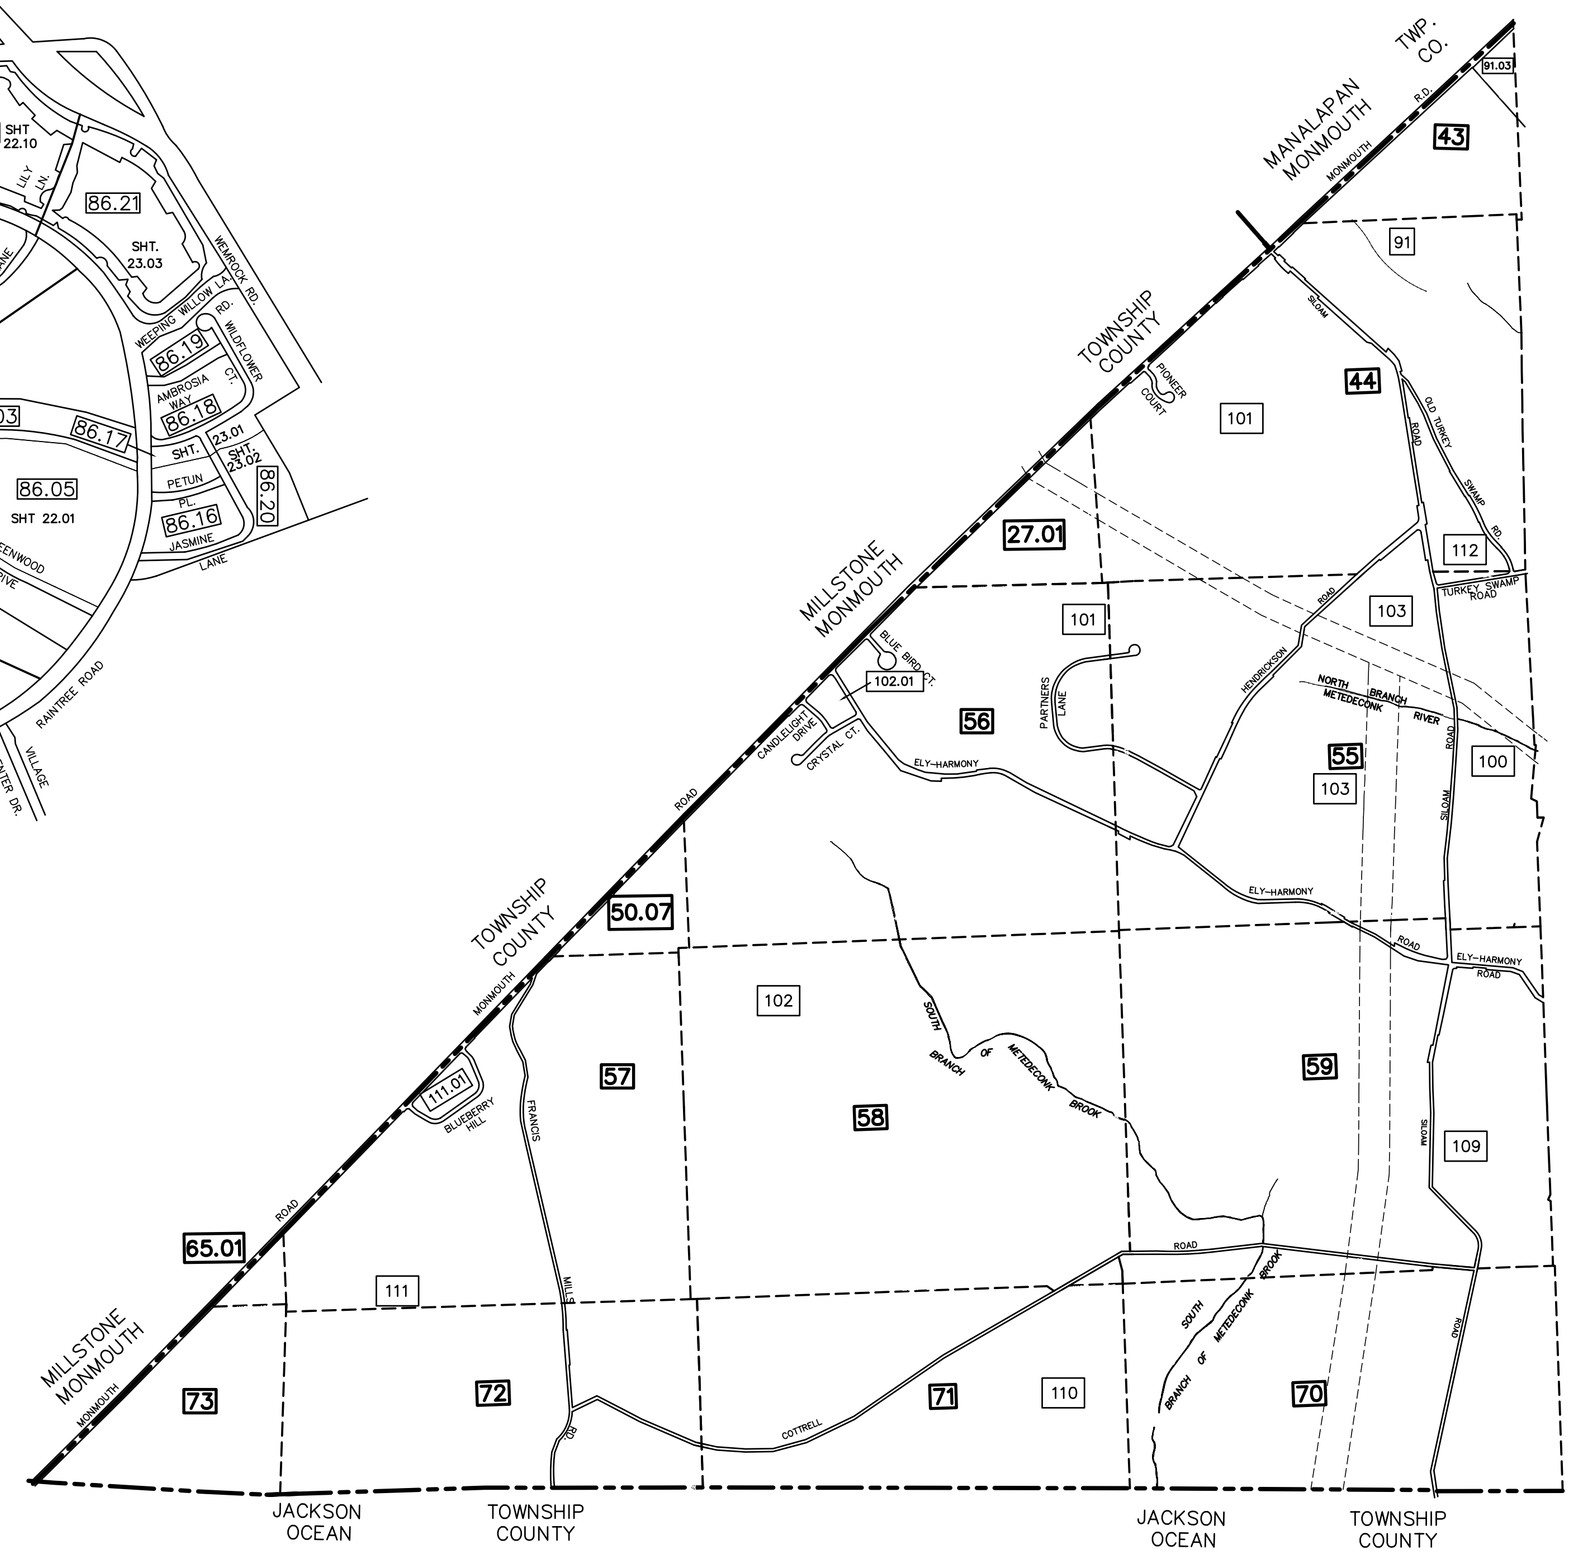

SEE SHEET #2

T&M ASSOCIATES
11 TINDALL ROAD
MIDDLETOWN, NJ 07748
TEL 732-671-6400
FAX 732-671-7365
NEW JERSEY BOARD OF PROFESSIONAL ENGINEERS AND LAND SURVEYORS
CERTIFICATE OF AUTHORIZATION
24GA27987500

TAX MAP

TOWNSHIP OF FREEHOLD

MONMOUTH COUNTY, NEW JERSEY

SCALE: 1"= 1200' JANUARY, 2008

JOSEPH M. MAVURO, P.E., P.L.S.

1 MUNICIPAL PLAZA
FREEHOLD, NEW JERSEY, 07728

TO SHOW CONDITIONS AS OF JULY 2008

THIS MAP HAS BEEN DRAWN USING COMPUTER AIDED DRAFTING/DESIGN (CAD/D) AND COORDINATE GEOMETRY.

THIS MAP IS A COPY OF THE ORIGINAL MAP PREPARED BY WILLIAM HELD, P.E. & P.L.S. DATED MARCH 1962. THE ORIGINAL MAP IS ON FILE IN THE ENGINEER'S OFFICE.