| REVISIONS | | |
|---|---|---|
| DATE | NAME | LIC. NO. |
| | | |
| | | |
| | | |
| | | |
| | | |

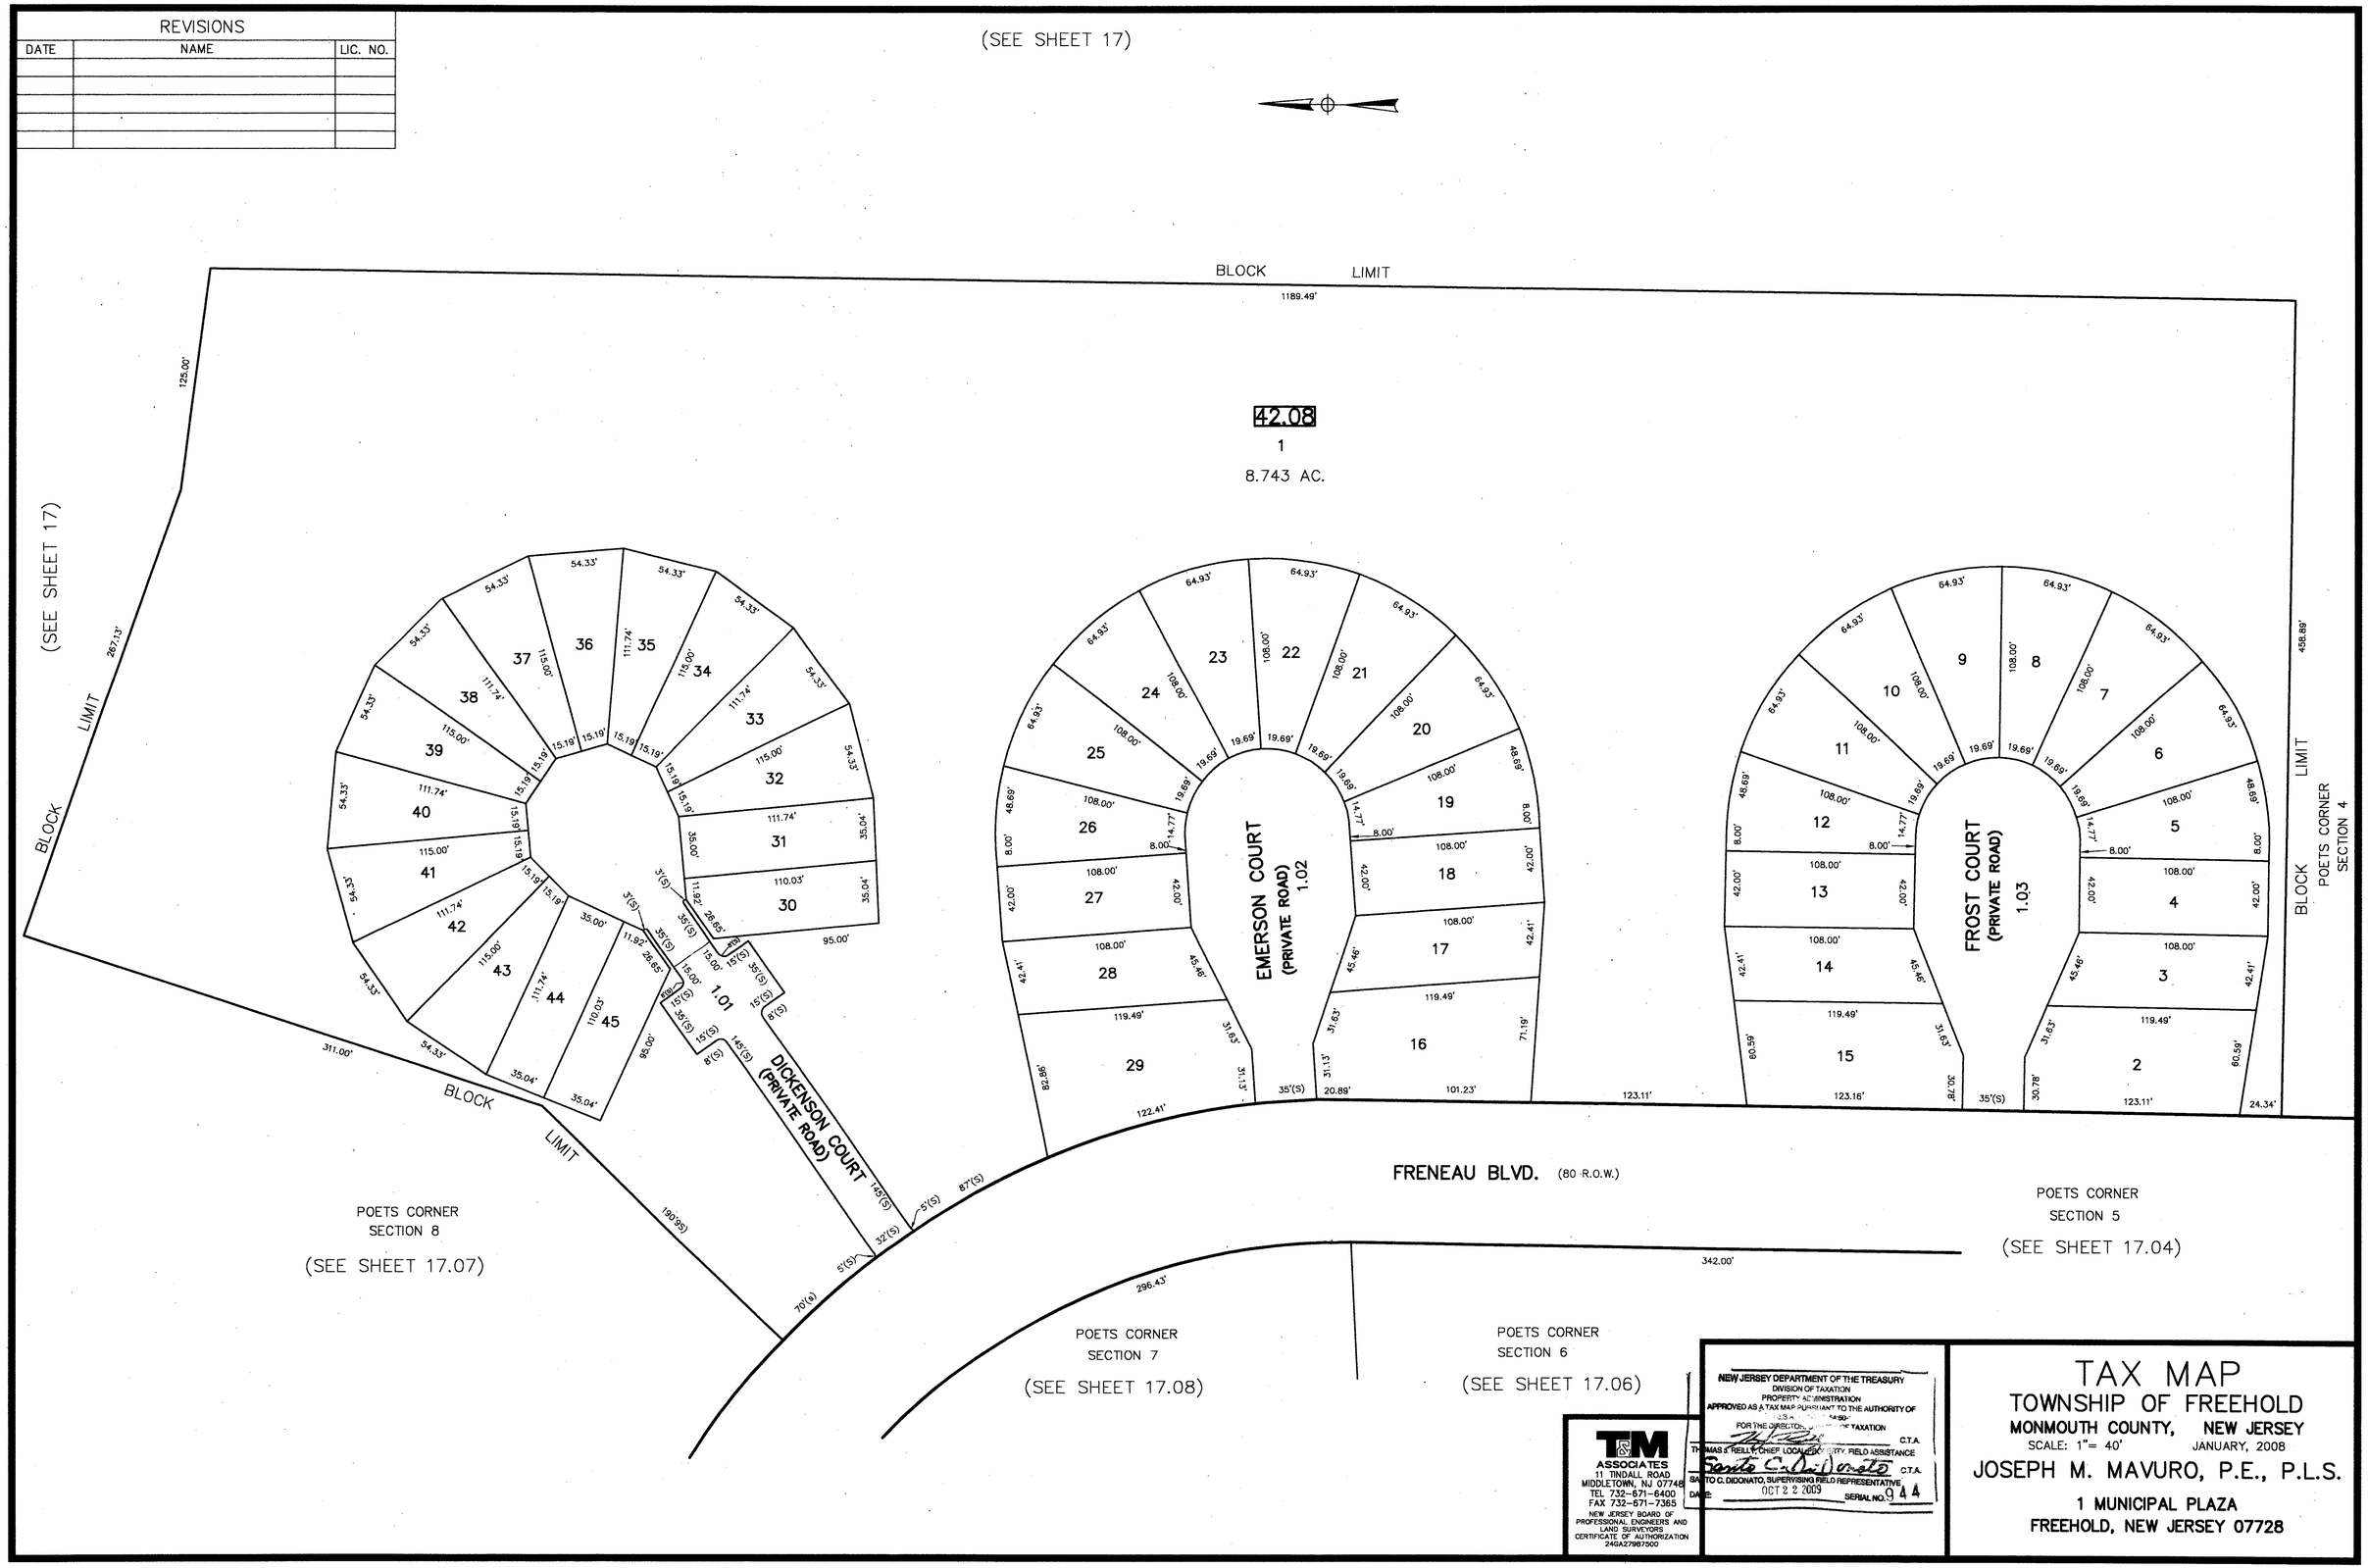


TM ASSOCIATES
11 TINDALL ROAD
MIDDLETOWN, NJ 07748
TEL 732-671-6400
FAX 732-671-7365
NEW JERSEY BOARD OF PROFESSIONAL ENGINEERS AND LAND SURVEYORS
CERTIFICATE OF AUTHORIZATION 24GA27987500

NEW JERSEY DEPARTMENT OF THE TREASURY
DIVISION OF TAXATION
PROPERTY ADMINISTRATION
APPROVED AS A TAX MAP PURSUANT TO THE AUTHORITY OF N.J.S.A. 54:4-39
FOR THE DIRECTOR, DIVISION OF TAXATION
C.T.A.
THOMAS J. REILLY, CHIEF, LOCAL PROPERTY FIELD ASSISTANCE
C.T.A.
SANTO C. DIDONATO, SUPERVISING FIELD REPRESENTATIVE
DATE: OCT 2 2 2009
SERIAL NO. 944

# TAX MAP
## TOWNSHIP OF FREEHOLD
**MONMOUTH COUNTY, NEW JERSEY**

SCALE: 1"= 40' JANUARY, 2008

JOSEPH M. MAVURO, P.E., P.L.S.

**1 MUNICIPAL PLAZA**
**FREEHOLD, NEW JERSEY 07728**

THIS MAP IS A COPY OF THE ORIGINAL MAP PREPARED BY WILLIAM HELD, P.E. & P.L.S. DATED MARCH 1962. THE ORIGINAL MAP IS ON FILE IN THE ENGINEER'S OFFICE.