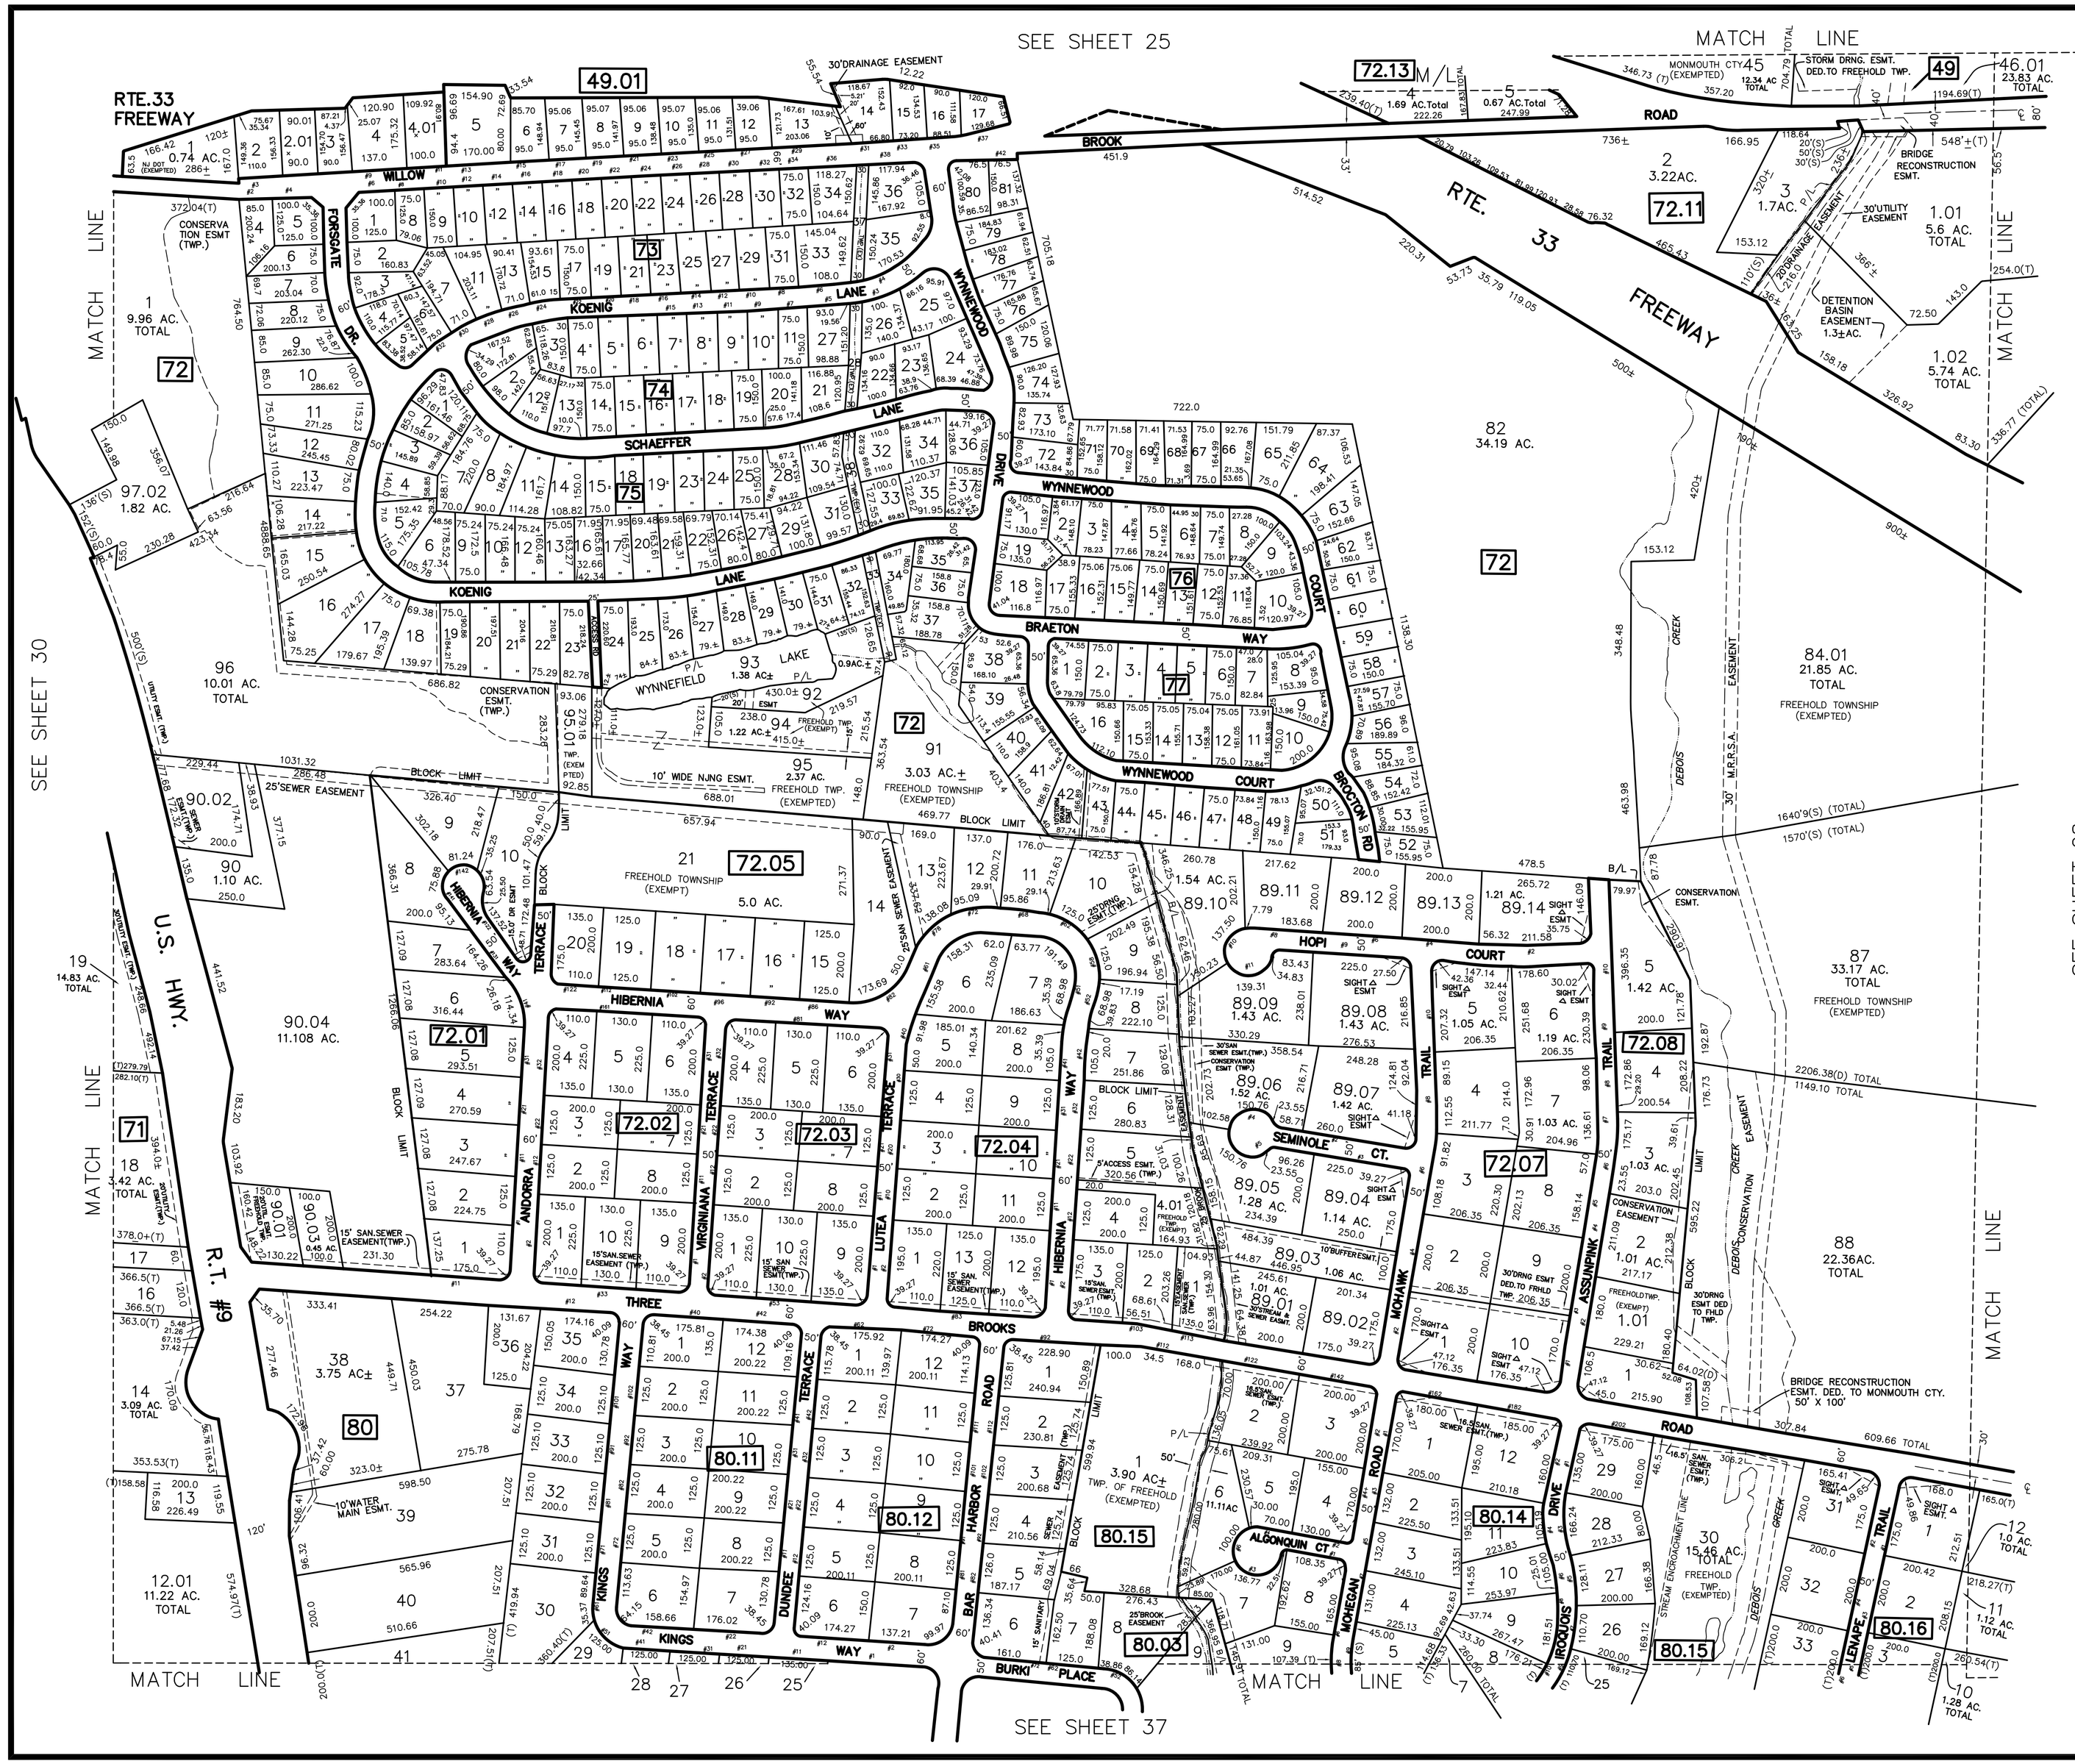

REVISIONS		
DATE	NAME	LIC. NO.
3/12/10	JOSEPH M. MAVURO	24GB02424600
4/15/10	JOSEPH M. MAVURO	24GB02424600
4/20/10	JOSEPH M. MAVURO	24GB02424600
12/3/10	JOSEPH M. MAVURO	24GB02424600
7/18/12	JOSEPH M. MAVURO	24GB02424600
10/22/13	JOSEPH M. MAVURO	24GB02424600

T&M ASSOCIATES
11 TINDALL ROAD
MIDDLETOWN, NJ 07748
TEL 732-671-6400
FAX 732-671-7365
NEW JERSEY BOARD OF PROFESSIONAL ENGINEERS AND LAND SURVEYORS
CERTIFICATE OF AUTHORIZATION 24GA27987500

TAX MAP

TOWNSHIP OF FREEHOLD

MONMOUTH COUNTY, NEW JERSEY

SCALE: 1"= 200' JANUARY, 2008

JOSEPH M. MAVURO, P.E., P.L.S.

1 MUNICIPAL PLAZA
FREEHOLD, NEW JERSEY 07728

THIS MAP HAS BEEN DRAWN USING COMPUTER AIDED DRAFTING/DESIGN (CAD/D) AND COORDINATE GEOMETRY.

THIS MAP IS A COPY OF THE ORIGINAL MAP PREPARED BY WILLIAM HELD, P.E. & P.L.S. DATED MARCH 1962. THE ORIGINAL MAP IS ON FILE IN THE ENGINEER'S OFFICE.