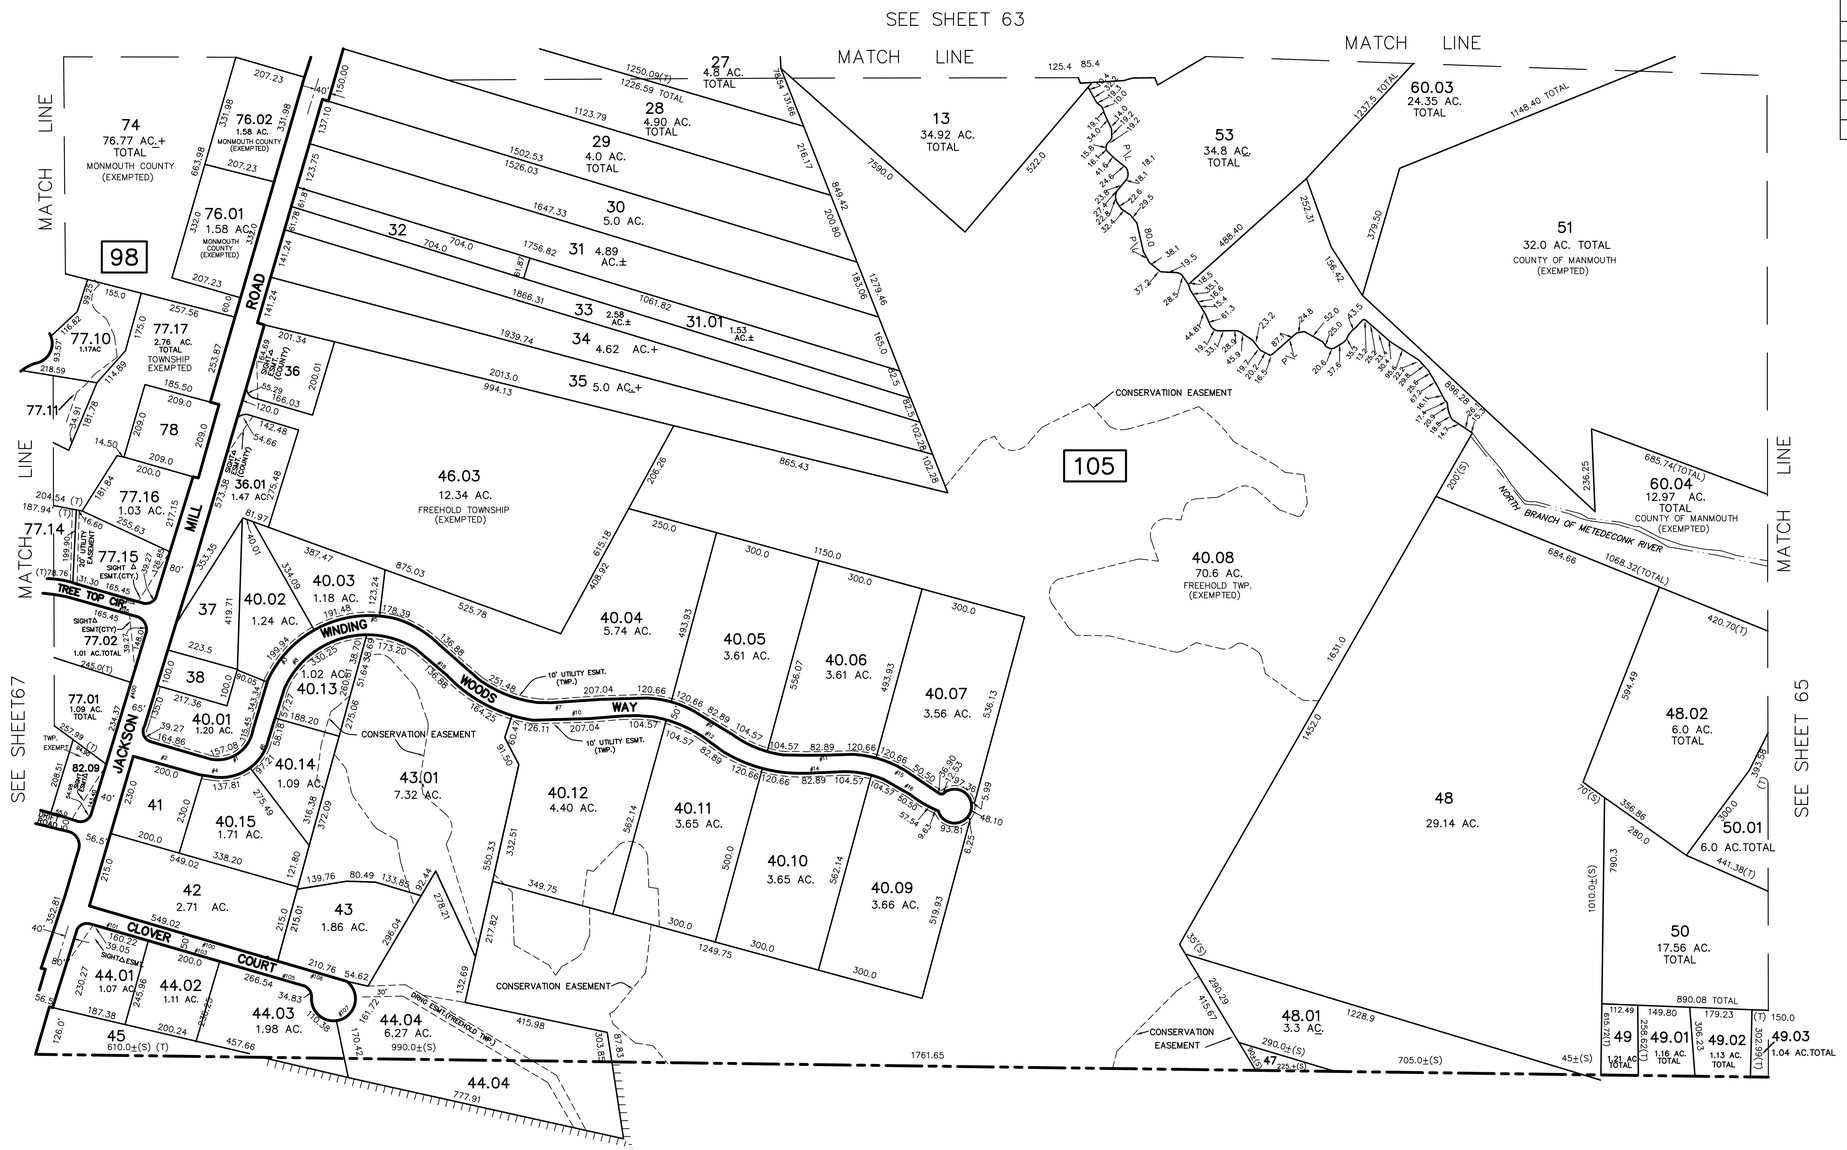


| REVISIONS | | |
|---|---|---|
| DATE | NAME | LIC. NO. |
| 3/17/10 | JOSEPH M. MAVURO | 24GB02424600 |
| | | |
| | | |
| | | |
| | | |

T&M ASSOCIATES
11 TINDALL ROAD
MIDDLETOWN, NJ 07748
TEL 732-671-6400
FAX 732-671-7365
NEW JERSEY BOARD OF PROFESSIONAL ENGINEERS AND LAND SURVEYORS
CERTIFICATE OF AUTHORIZATION
24GA27987500

# TAX MAP

## TOWNSHIP OF FREEHOLD

**MONMOUTH COUNTY, NEW JERSEY**

SCALE: 1"= 200' JANUARY, 2008

JOSEPH M. MAVURO, P.E., P.L.S.

**1 MUNICIPAL PLAZA**
**FREEHOLD, NEW JERSEY 07728**

THIS MAP HAS BEEN DRAWN USING COMPUTER AIDED DRAFTING/DESIGN (CAD/D) AND COORDINATE GEOMETRY.

THIS MAP IS A COPY OF THE ORIGINAL MAP PREPARED BY WILLIAM HELD, P.E. & P.L.S. DATED MARCH 1962. THE ORIGINAL MAP IS ON FILE IN THE ENGINEER'S OFFICE.